


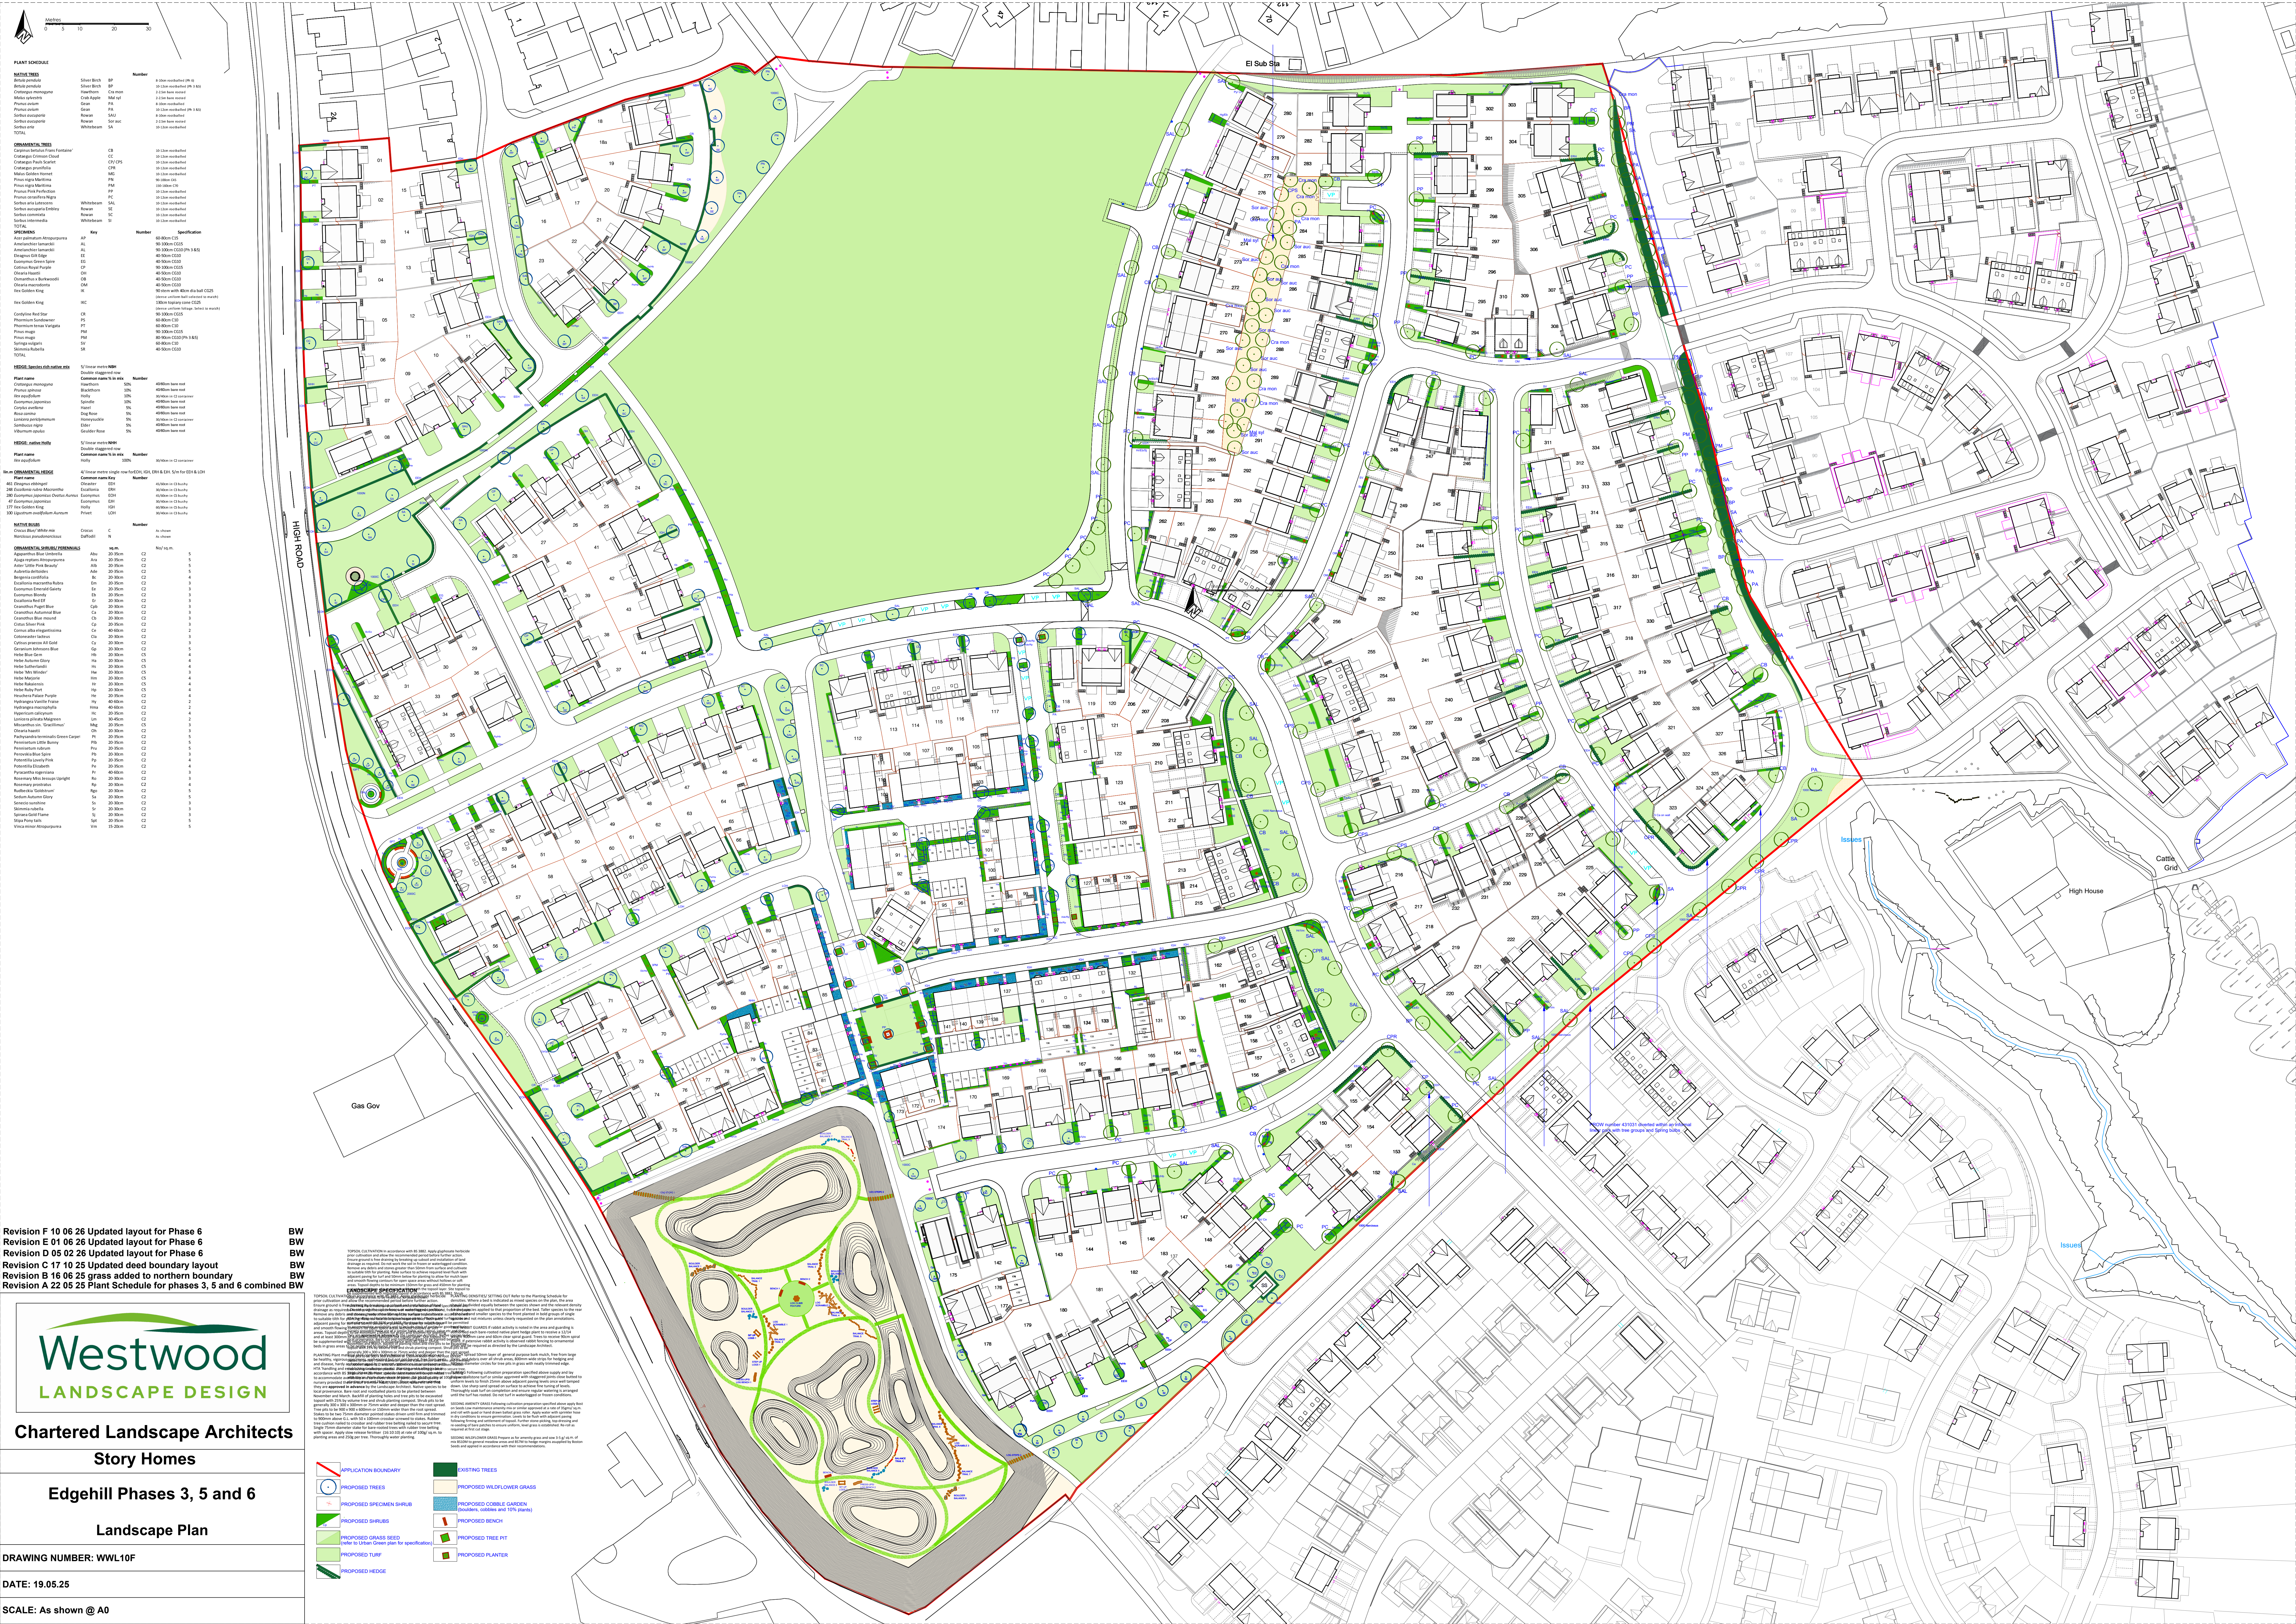

Revision F 10 06 26 Updated layout for Phase 6
Revision E 01 06 26 Updated layout for Phase 6
Revision D 05 02 26 Updated layout for Phase 6
Revision C 17 10 25 Updated deed boundary layout
Revision B 16 06 25 grass added to northern boundary
Revision A 22 05 25 Plant Schedule for Phases 3, 5 and 6 combined BW

BW
BW
BW
BW
BW
BW



Chartered Landscape Architects

Story Homes

Edgell Phases 3, 5 and 6

Landscape Plan

DRAWING NUMBER: WWL10F

DATE: 19.05.25

SCALE: As shown @ A0

-  APPLICATION BOUNDARY

 PROPOSED TREES

 PROPOSED SPECIMEN SHRUB

 PROPOSED SHRUBS

 PROPOSED GRASS SEED (refer to Urban Green plan for specifications)

 PROPOSED TURF

 PROPOSED HEDGE

 EXISTING TREES

 PROPOSED WILFLOWER GRASS

 PROPOSED COBBLE GARDEN (boundary, cobble and 10% stone)

 PROPOSED BENCH

 PROPOSED TREE PIT

 PROPOSED PLANTER