
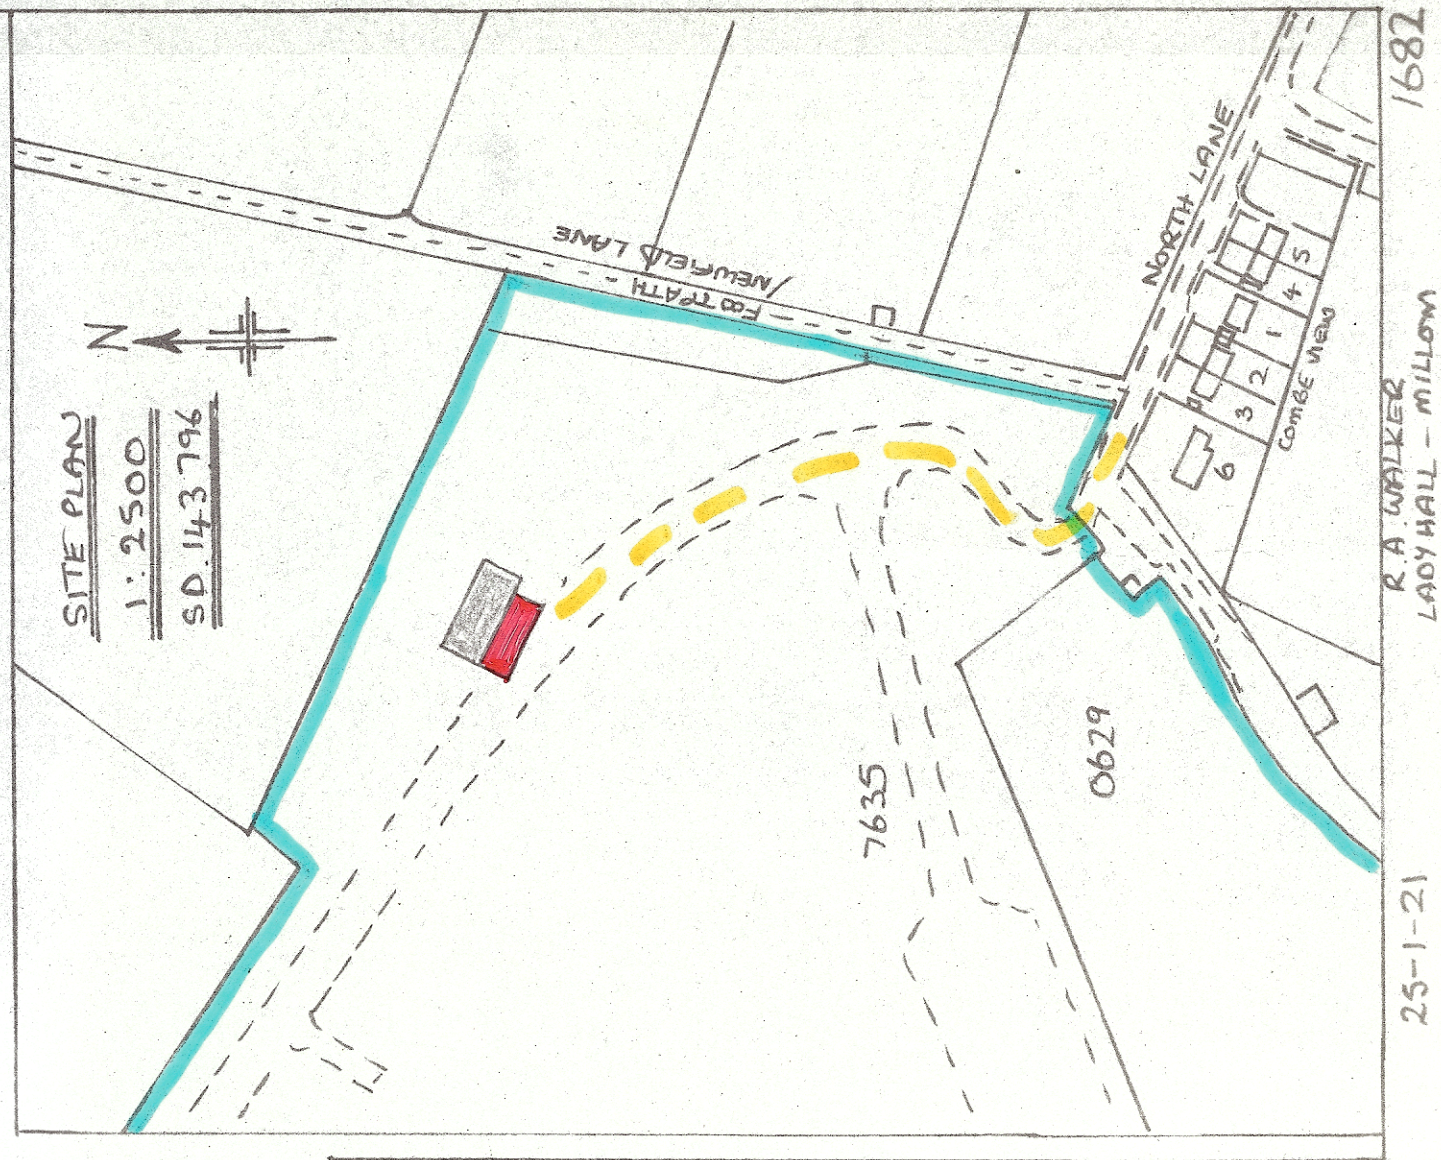
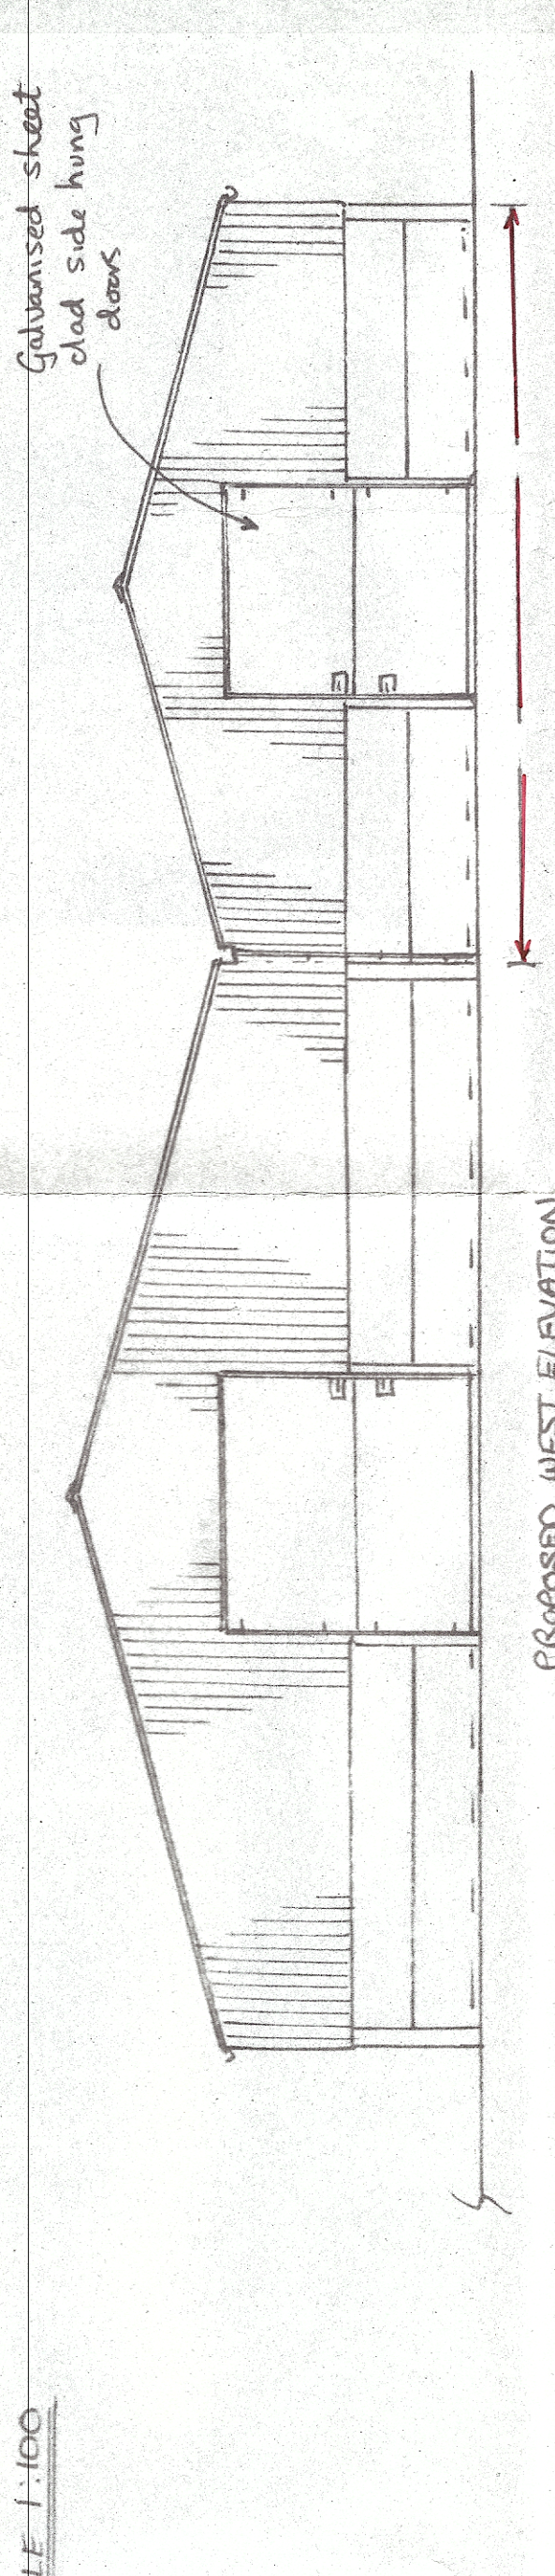


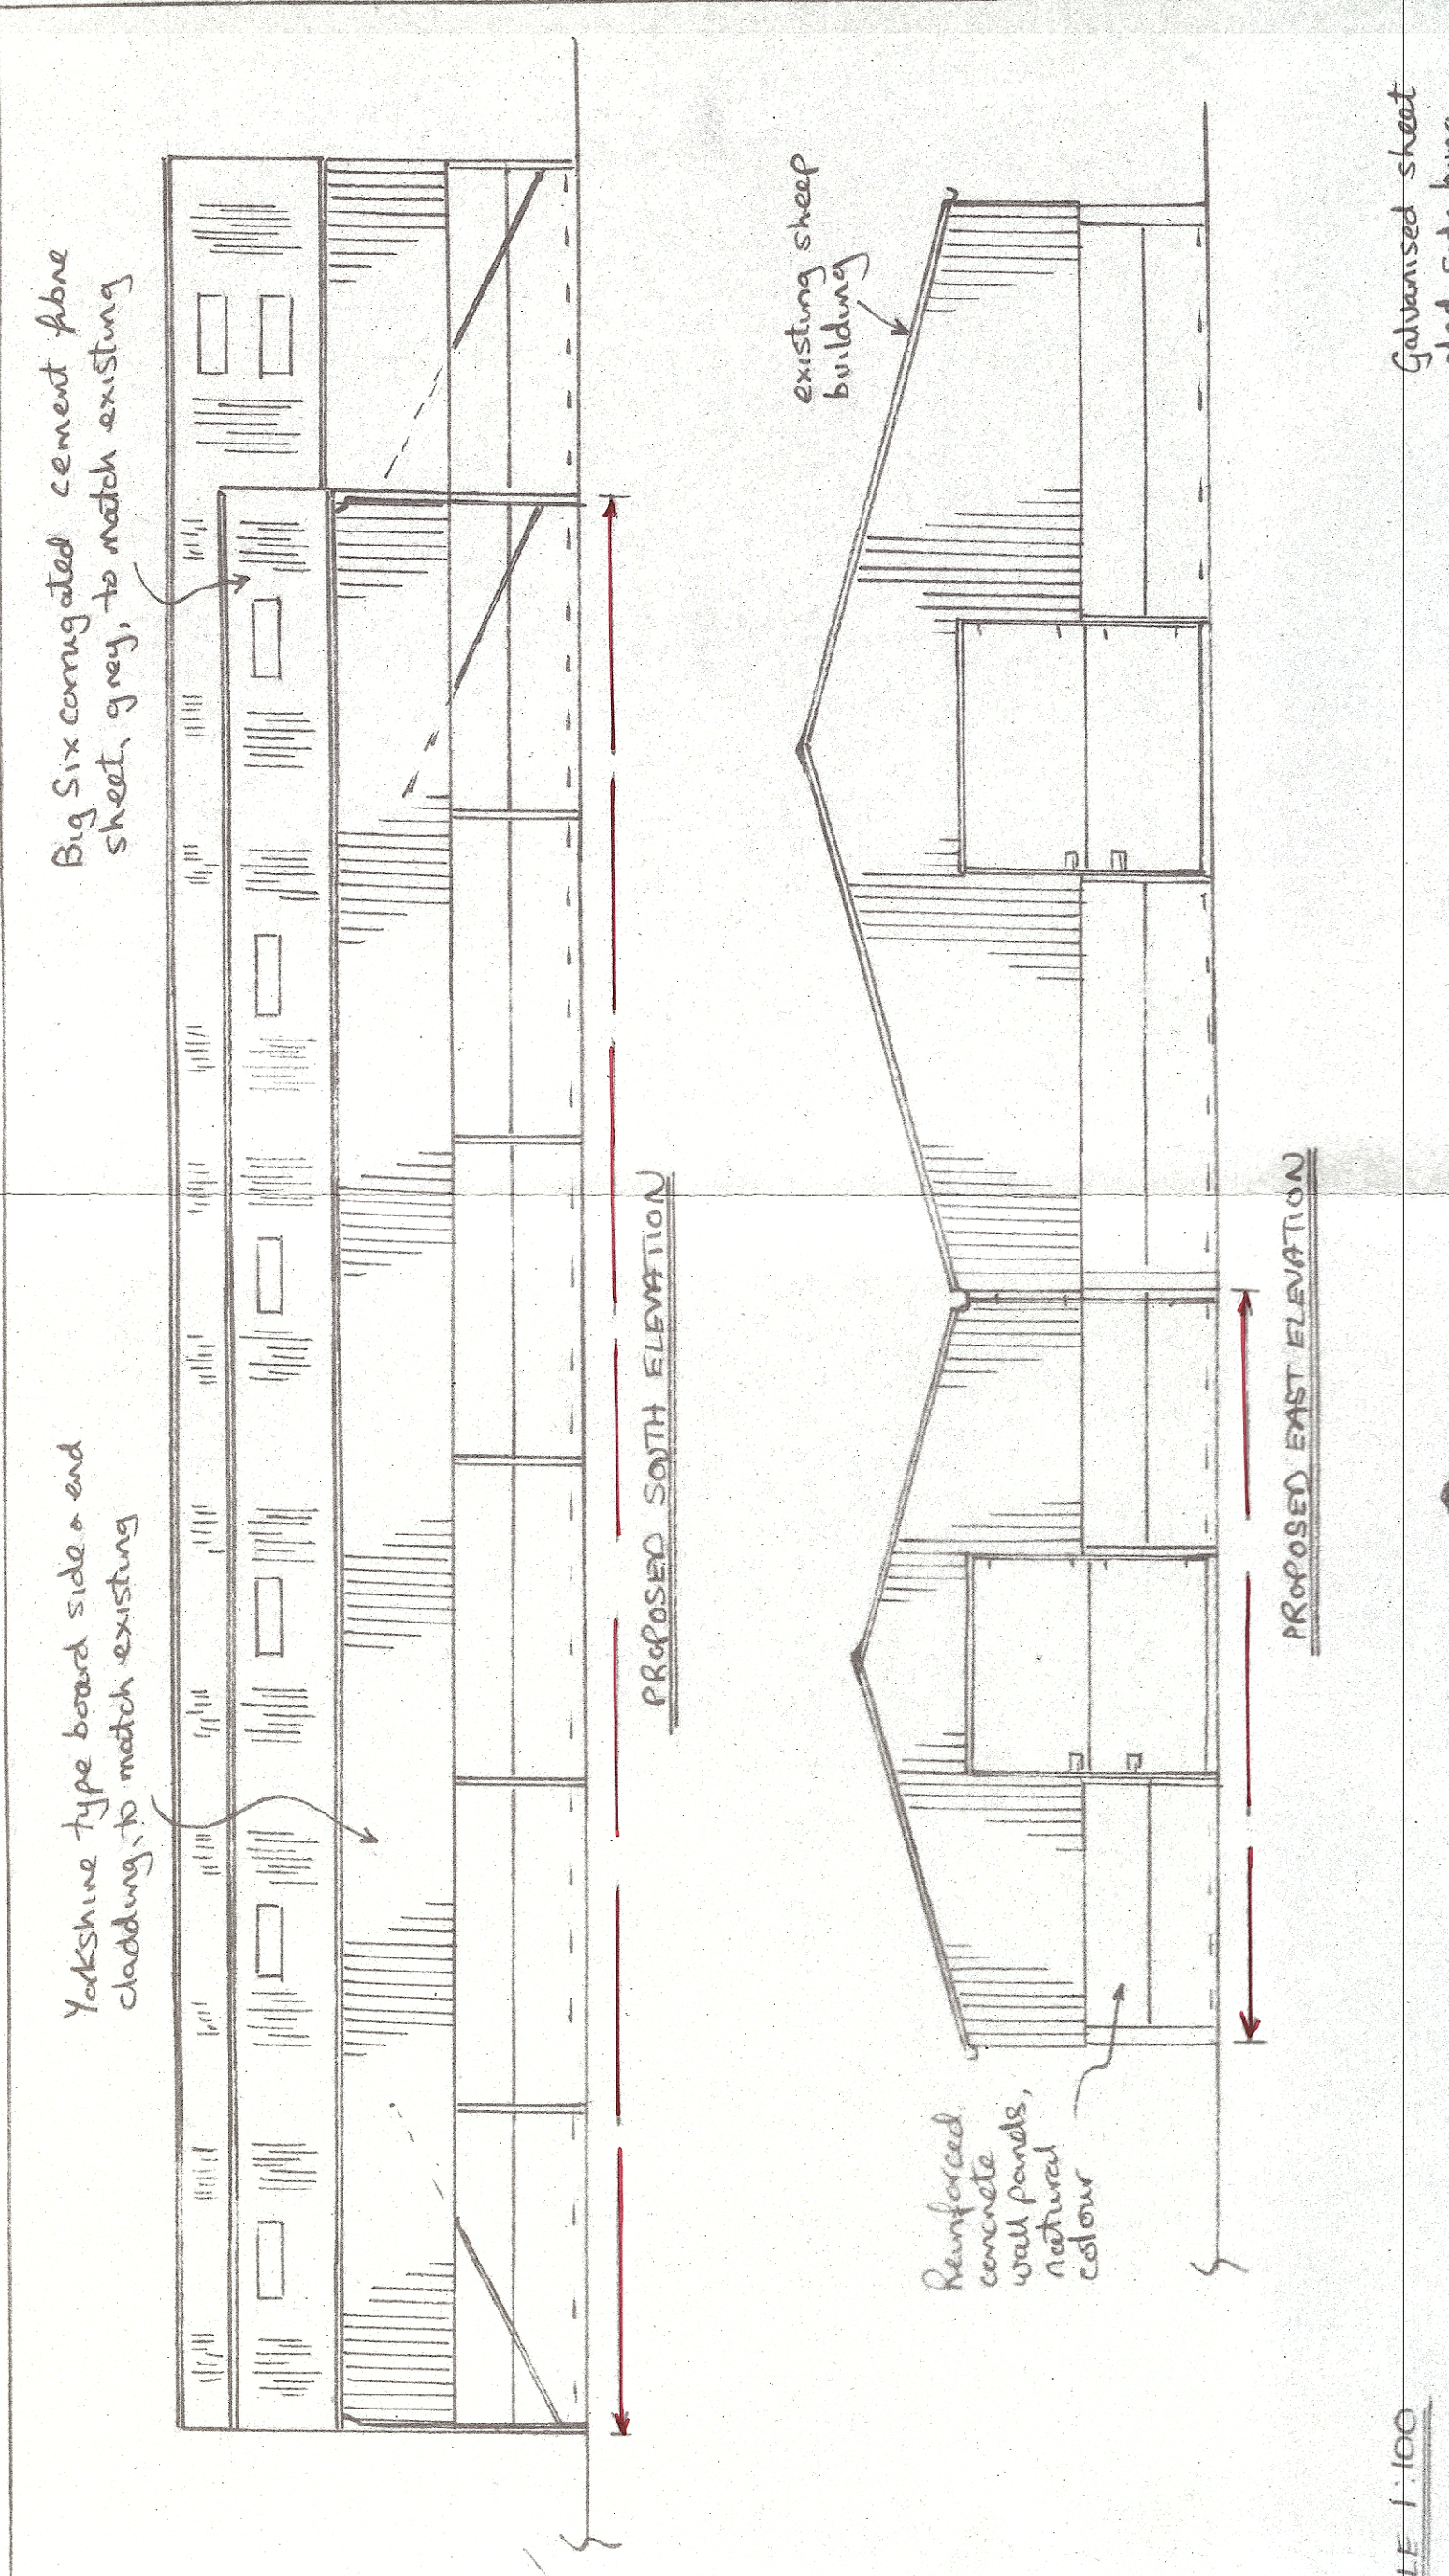

PROPOSED IMPLEMENT / GENERAL PURPOSE BUILDING AT O.S. FIELD N°7635
(DISUSED AIRFIELD) HAVERIGG, MILLOM, CUMBRIA. FOR MR T. CRAGHILL.